VICINITY MAP

NOT TO SCALE

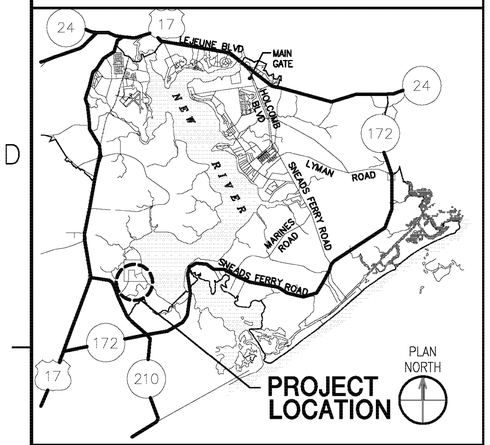

SIGNATURE DATE

PRINTED NAME TITLE

Q-419 ADDITION TO HM2 CHARLES 'LUKE' MILAM AID STATION

MARSOC COMPLEX, MARINE CORP BASE
CAMP LEJEUNE, NORTH CAROLINA

NAVAL FACILITIES ENGINEERING COMMAND

CORRECTED FINAL SUBMISSION
SEPTEMBER 29, 2011

LOCATION MAP

NOT TO SCALE

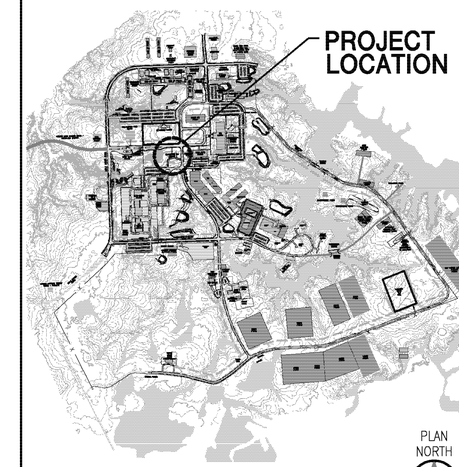

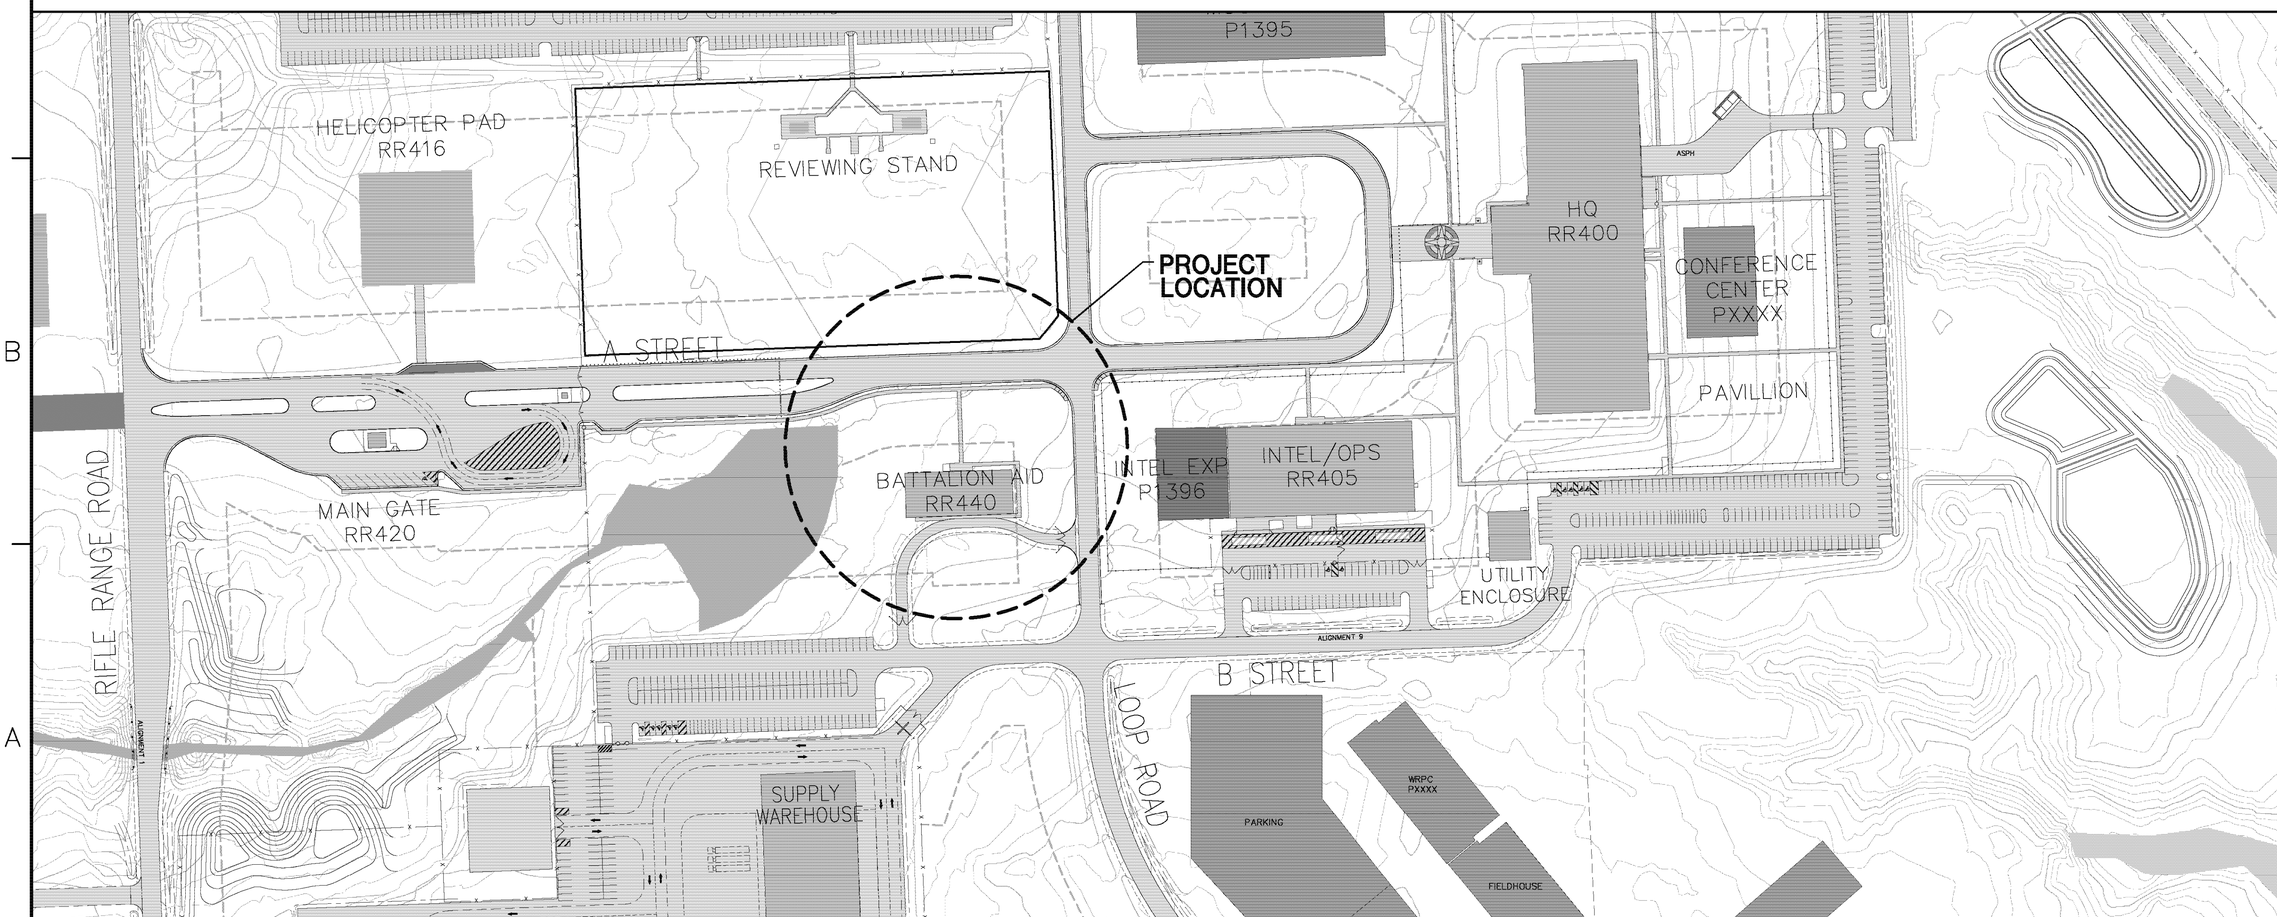

SYM	DESCRIPTION	DATE	APPR

NAVFAC

COMMONWEALTH OF VIRGINIA
RICHARD S. CORNER
LIC. NO. 007014
9/29/2011
ARCHITECT
SEAL

HBA
AE LOGO

APPROVED
Brian Abbott
FOR COMMANDER NAVFAC

ACTIVITY
EMILY SYLVESTER
EMAIL 10/13/2011

SATISFACTORY TO DATE
DES HBA DRW HBA CHK HBA
<<PM/DM>>
BRANCH MANAGER REC
CHIEF ENG/ARCH
<<XXX>>

DEPARTMENT OF THE NAVY
NAVAL FACILITIES ENGINEERING COMMAND
NAVAL STATION NORFOLK, VA
NAVAL FACILITIES ENGINEERING COMMAND ~ MID-ATLANTIC
MARINE CORPS BASE CAMP LEJEUNE, NC
MARSOC COMPLEX - BUILDING RR440
HM2 CHARLES "LUKE" MILAM AID STATION
TITLE SHEET

SCALE: AS NOTED
EPROJECT NO. 1132806
CONSTR. CONTR. NO.
NAVFAC DRAWING NO. 12605600
SHEET 1 OF 74
G-101

DRAWFORM REVISION: 6 AUG 2007

DRAWING INDEX

GENERAL

SHEET NO.	DRAWING TITLE	NAVFAC NO.
G-101	TITLE SHEET	12605600
G-102	DRAWING INDEX	12605601

BORING

SHEET NO.	DRAWING TITLE	NAVFAC NO.
B-100	SOIL BORING LOGS	12605602
B-101	SOIL BORING LOGS	12605603
B-102	SOIL BORING LOGS	12605604

CIVIL

SHEET NO.	DRAWING TITLE	NAVFAC NO.
CD101	EXISTING CONDITIONS AND DEMOLITION	12605605
CS101	SITE LAYOUT PLAN	12605606
CG101	SITE GRADING PLAN	12605607
CU101	SITE UTILITY PLAN	12605608
CS501	SITE DETAILS	12605609
CG501	GRADING DETAILS	12605610
CU501	UTILITY DETAILS	12605611
CS701	BID OPTION – SITE LANDSCAPING PLAN	12605612

STRUCTURAL

SHEET NO.	DRAWING TITLE	NAVFAC NO.
S-001	STRUCTURAL GENERAL NOTES	12605613
S-101	FOUNDATION PLAN AND FRAMING PLAN	12605614
S-301	SECTIONS	12605615
S-501	TYPICAL DETAILS	12605616
S-502	TYPICAL DETAILS	12605617
S-503	TYPICAL DETAILS	12605618

ARCHITECTURAL

SHEET NO.	DRAWING TITLE	NAVFAC NO.
A-001	ABBREVIATIONS, LEGEND, NOTES AND PARTITION TYPES	12605619
AD101	DEMOLITION FLOOR PLAN, NOTES AND PHOTOS	12605620
A-101	FLOOR PLAN AND NOTES	12605621
A-102	REFLECTED CEILING PLAN, LEGEND AND NOTES	12605622
A-103	ROOF PLAN	12605623
A-201	BUILDING ELEVATIONS	12605624
A-301	BUILDING SECTION	12605625
A-302	WALL SECTIONS	12605626
A-303	WALL SECTIONS	12605627
A-401	ENLARGED TOILET PLANS, INTERIOR ELEVATIONS	12605628
A-402	INTERIOR ELEVATIONS	12605629
A-501	DETAILS	12605630
A-502	DETAILS	12605631
A-503	DETAILS	12605632
A-504	DETAILS	12605633
A-601	DOOR SCHEDULE AND DETAILS	12605634
A-602	FINISH AND COLOR SCHEDULES	12605635
A-701	BID OPTION – COURTYARD	12605636
AF101	FINISHES – FLOOR PLAN	12605637
AI101	FURNITURE – FLOOR PLAN	12605638

FIRE PROTECTION

SHEET NO.	DRAWING TITLE	NAVFAC NO.
LS001	LIFE SAFETY AND BUILDING CODE ANALYSIS	12605639
LS101	LIFE SAFETY FLOOR PLAN	12605640
F-001	FIRE PROTECTION LEGEND AND MATRIX	12605641
F-101	FIRE PROTECTION FLOOR PLAN	12605642

PLUMBING

SHEET NO.	DRAWING TITLE	NAVFAC NO.
P-001	LEGENDS DETAILS AND SCHEDULES	12605643
P-101	FLOOR PLAN – PLUMBING	12605644
P-301	WATER AND WASTE RISER	12605645

MECHANICAL

SHEET NO.	DRAWING TITLE	NAVFAC NO.
M-001	LEGEND AND ABBREVIATIONS	12605646
M-101	FLOOR PLAN DUCTWORK	12605647
M-102	FLOOR PLAN PIPING	12605648
M-103	ROOF PLAN	12605649
M-301	SECTION	12605650
M-302	SECTION	12605651
M-401	ENLARGED FLOOR PLAN	12605652
M-501	DETAILS	12605653
M-502	DETAILS	12605654
M-503	DETAILS	12605655
M-504	DETAILS	12605656
M-601	SCHEDULES	12605657
M-602	SCHEDULES	12605658
M-701	CONTROLS	12605659
M-702	CONTROLS	12605660
M-703	CONTROLS	12605661

ELECTRICAL

SHEET NO.	DRAWING TITLE	NAVFAC NO.
E-001	LEGEND ABBREVIATIONS AND SCHEDULES	12605662
ES101	ELECTRICAL SITE PLAN	12605663
E-101	LIGHTING FLOOR PLAN	12605664
E-102	POWER FLOOR PLAN	12605665
E-103	TELECOMMUNICATIONS FLOOR PLAN	12605666
E-104	SPECIAL SYSTEMS FLOOR PLAN	12605667
E-105	ROOF POWER PLAN	12605668
E-501	DETAILS	12605669
E-502	DETAILS	12605670
E-503	DETAILS	12605671
E-504	DETAILS	12605672
E-601	SCHEDULES AND ONE-LINE DIAGRAMS	12605673

SYM	DESCRIPTION	DATE	APPR

NAVFAC

COMMONWEALTH OF VIRGINIA
RICHARD S. CORNER
LIC. NO. 007014
9/29/2008
ARCHITECT
SEAL

HBA
AE LOGO

APPROVED
FOR COMMANDER NAVFAC
ACTIVITY
SATISFACTORY TO DATE
DES: HBA DRW: HBA CHK: HBA
<<PM/DM>>
BRANCH MANAGER
CHIEF ENG/ARCH
<<XX>>

DEPARTMENT OF THE NAVY
NAVAL FACILITIES ENGINEERING COMMAND
NAVAL FACILITIES ENGINEERING COMMAND ~ MID-ATLANTIC
NORFOLK, VA
NAVAL STATION
MARINE CORPS BASE
CAMP LEJEUNE, NC
MARSOC COMPLEX - BUILDING RR440
HM2 CHARLES "LUKE" MILAM AID STATION
DRAWING INDEX

SCALE: AS NOTED
E-PROJECT NO. 1132B06
CONSTR. CONTR. NO.
NAVFAC DRAWING NO. 12605601
SHEET 2 OF 74
G-102

DRAWFORM REVISION: 6 AUG 2007